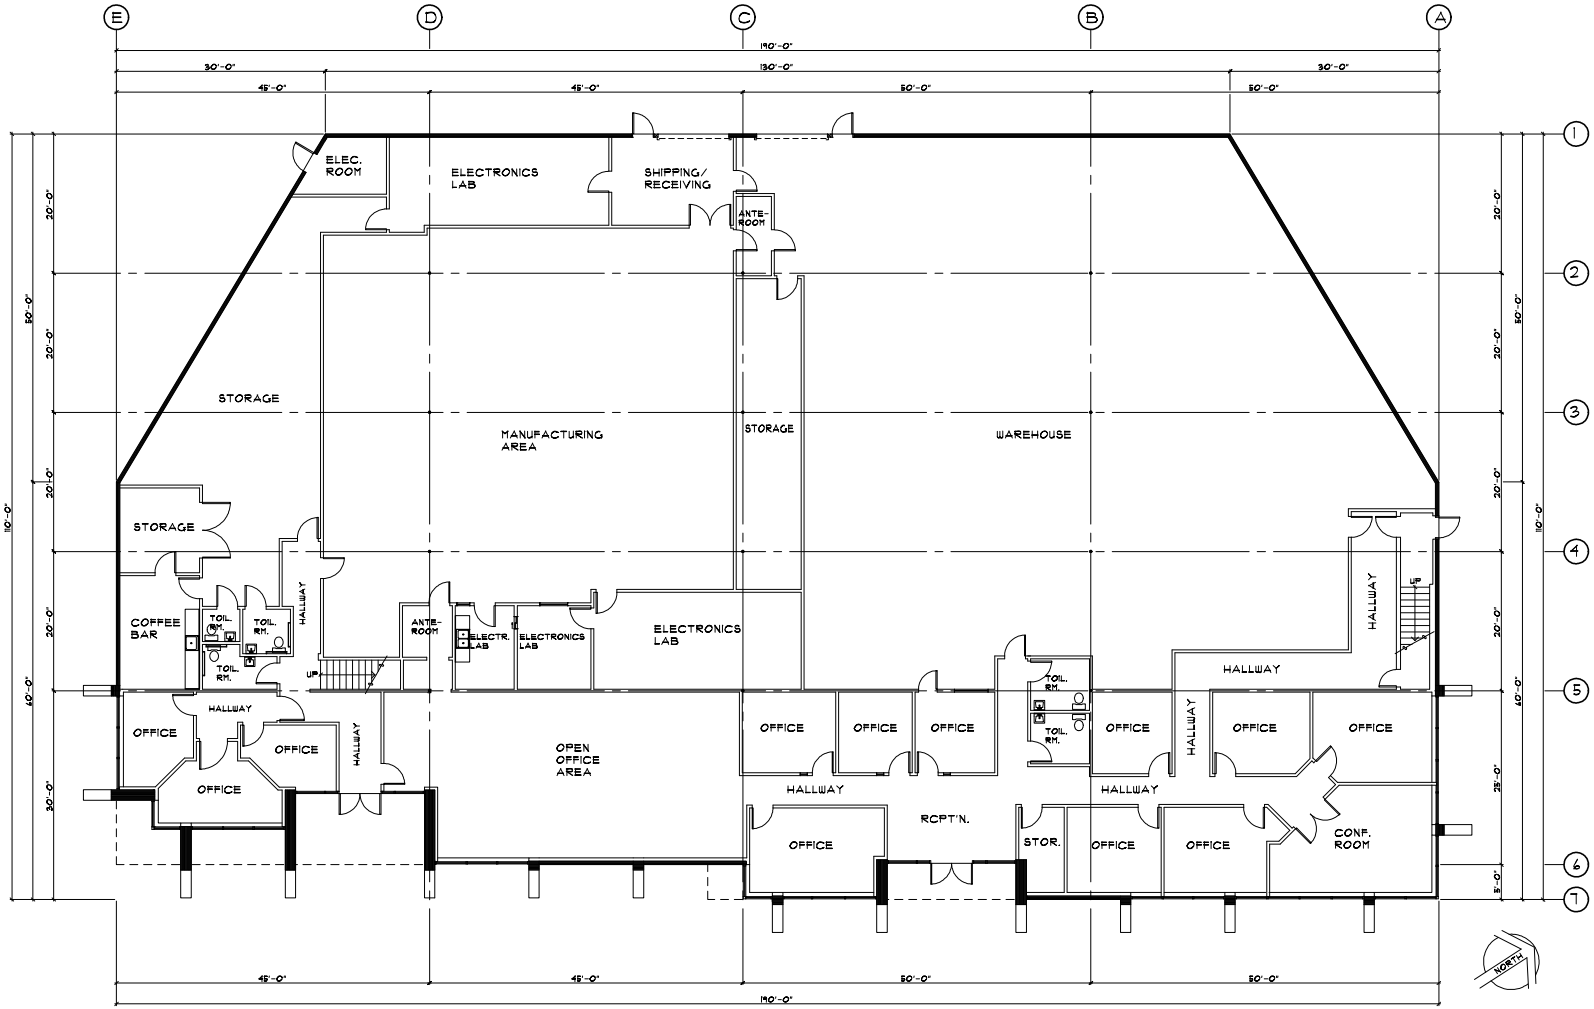

EXISTING FIRST FLOOR PLAN

SCALE: 1/8" = 1'-0"

1

NOTE:

THIS DRAWING IS FOR LEASE EXHIBIT PURPOSES ONLY. DESIGNERS AND CONTRACTORS SHALL FIELD VERIFY ALL CONDITIONS AND DIMENSIONS PRIOR TO PROVIDING SERVICES.

NO.	DATE	ISSUE RECORD:
	03/30/03	EXISTING FLOOR PLAN

FOR CONSTRUCTION USE ONLY PLANS THAT BEAR DATE WITH "ISSUE FOR CONSTRUCTION" CHANGES AFTER THIS DATE ARE INDICATED BY △

PLANS PREPARED FOR:
COLLINS DEVELOPMENT COMPANY
11762 SORRENTO VALLEY RD.
SAN DIEGO, CA 92121
TELE: (858) 481-7767

EXISTING FIRST FLOOR PLAN

10905 TECHNOLOGY PLACE

DESIGN	DRAWN	CHECKED
TAB	TAB	TAB

JOB NO: 03-992

PLOT DATE: 07/23/03

SHEET NO. H-1